Leon 44

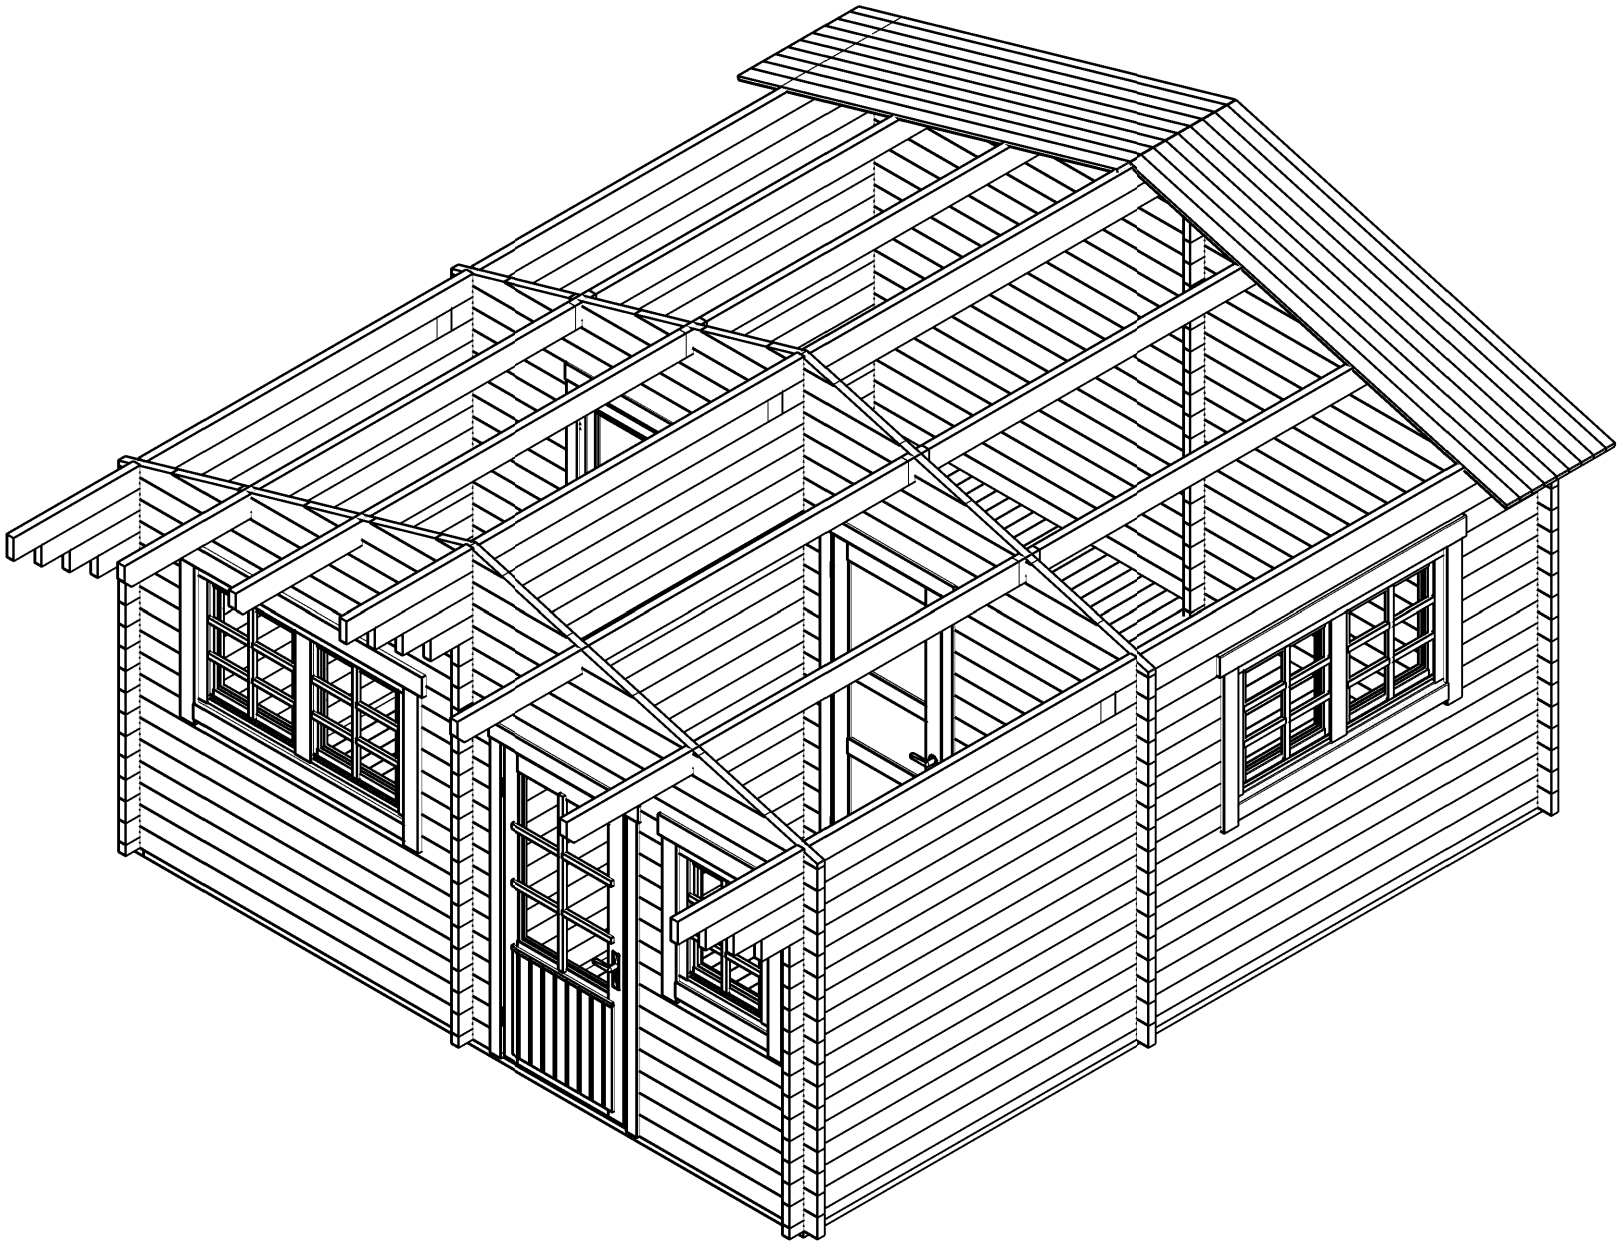

H = 1.600 m
TOTAL: 24.24 m2

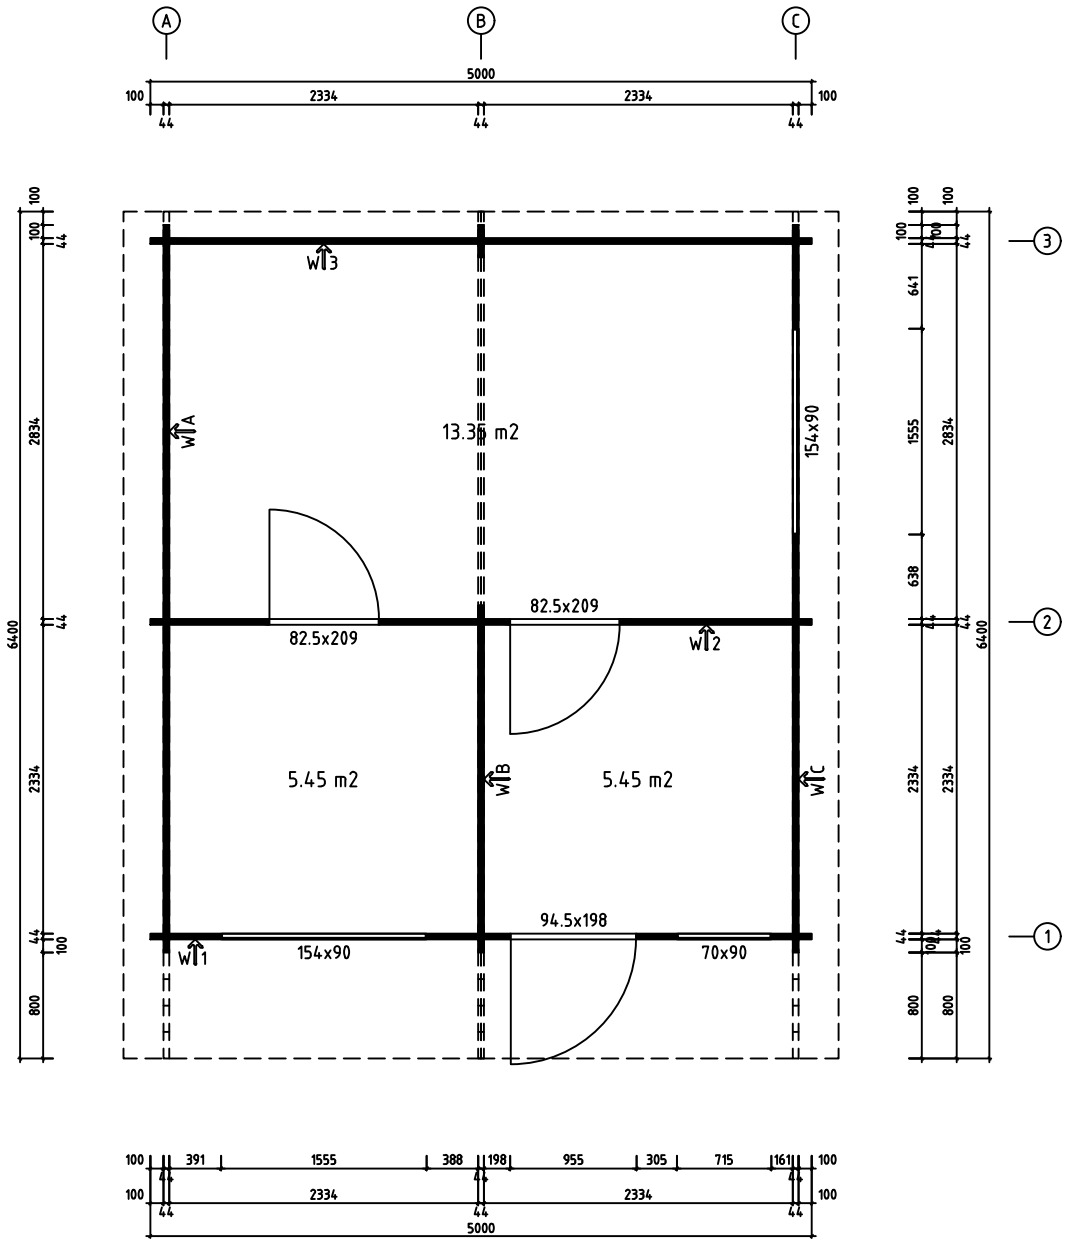

0 0.5m 1.0m 2.0m

Model	Leon 44	Page	PLAN
Client		Scale	1:40
Material	44x135	Date	23.11.2026
Company		File	Leon 44

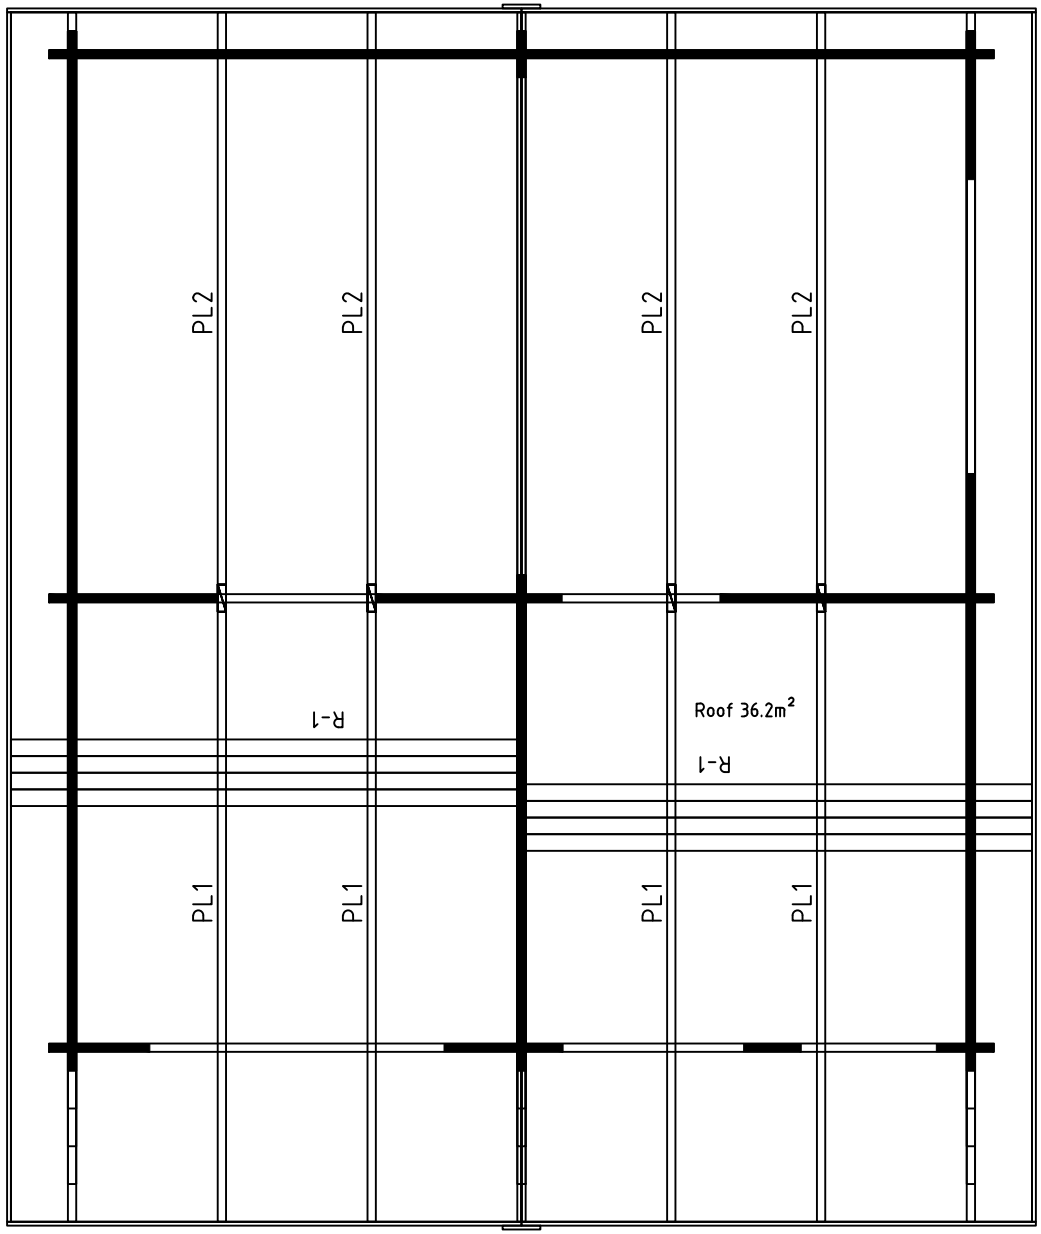

Model Leon 44	Page ROOF
Client	Scale 1:40
Material 44x135	Date 23.11.2026
Company	File Leon 44

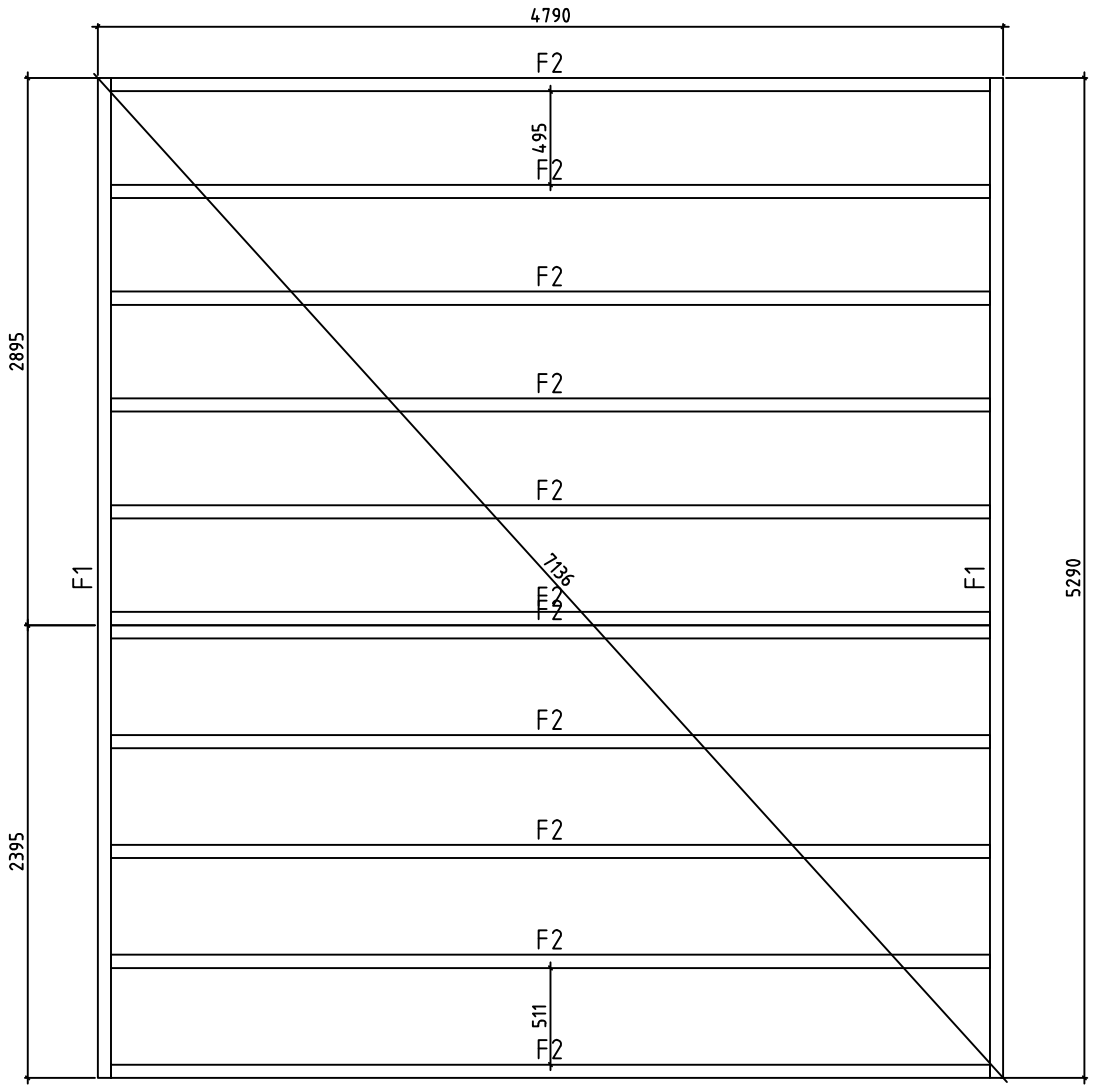

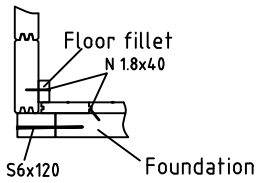

Model	Leon 44	Page	FOUNDATION
Client		Scale	1:40
Material	44x135	Date	23.11.2026
Company		File	Leon 44

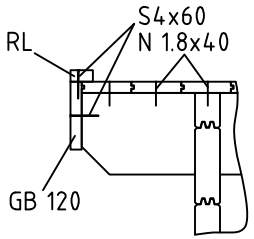

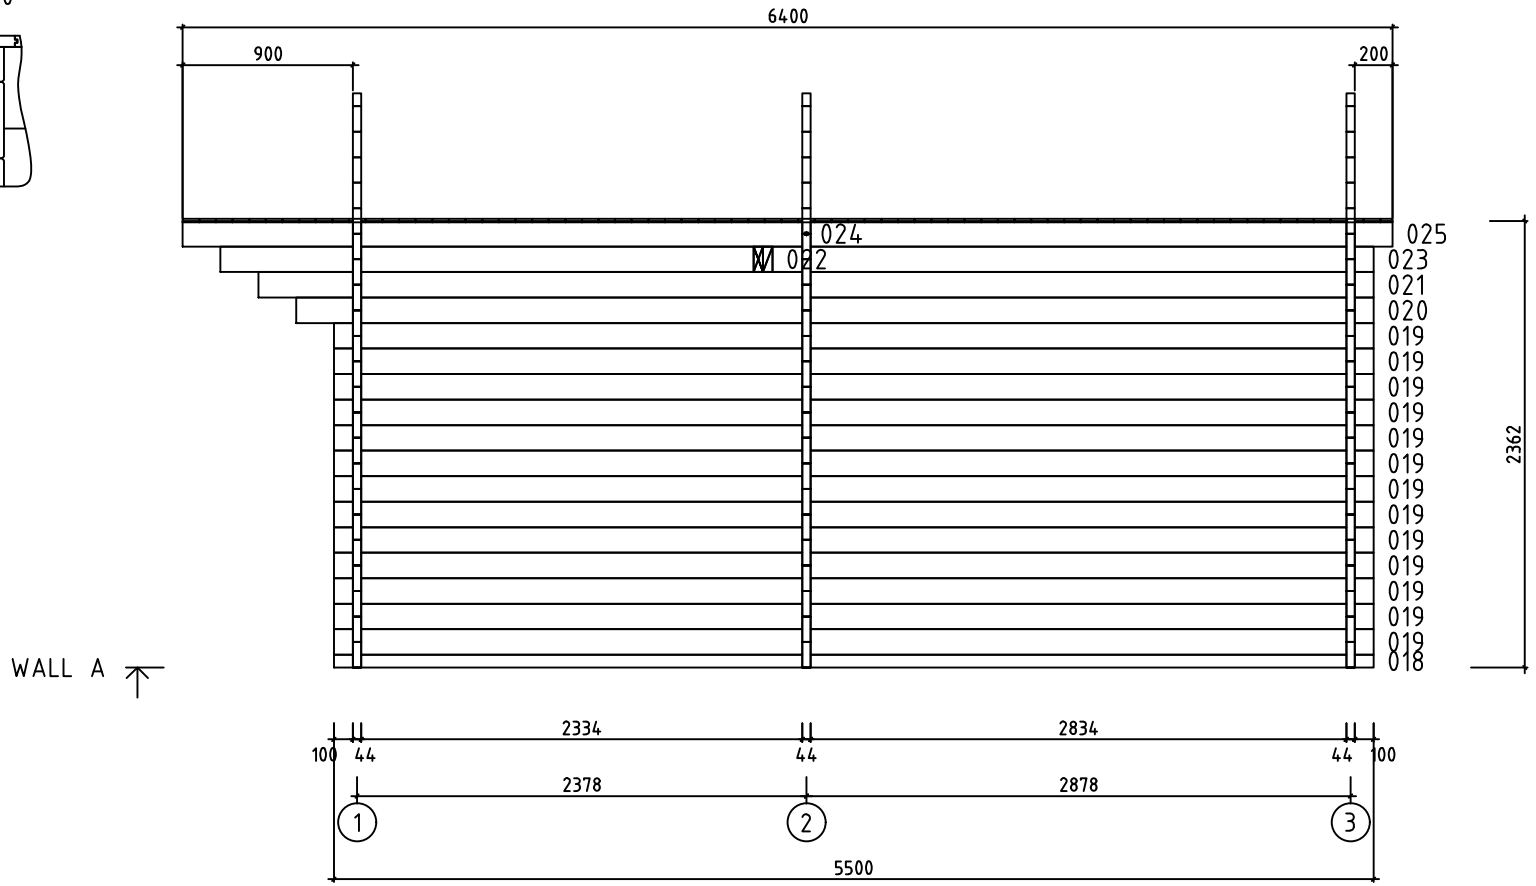

0 0.5m 1.0m 2.0m

Model Leon 44	Page 2
Client	Scale 1:40
Material 4.4x13.5	Date 23.11.2026
Company	File Leon 44

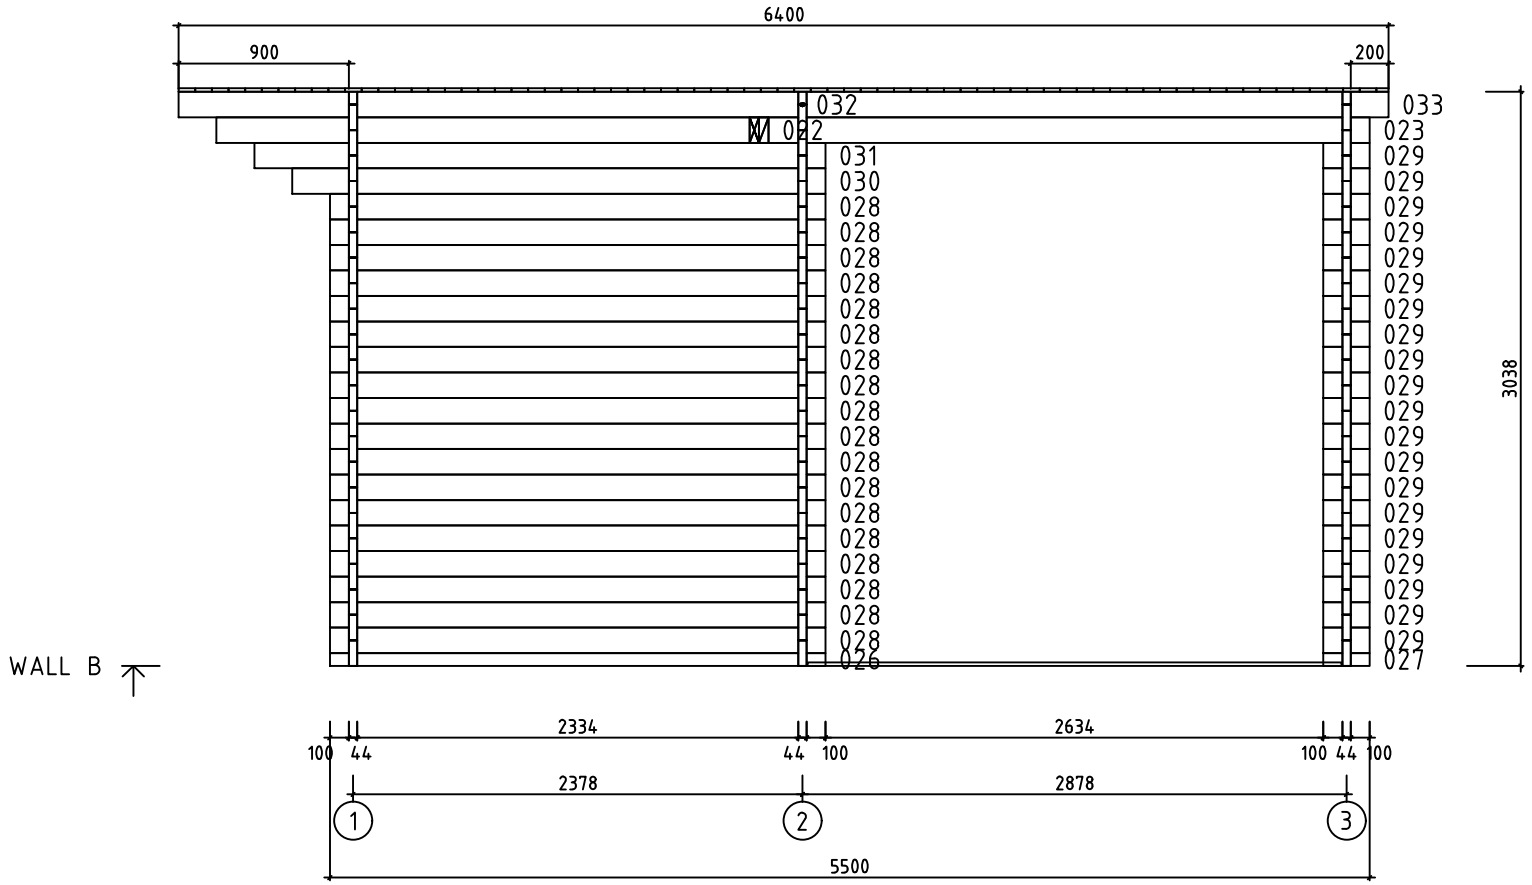

0 0.5m 1.0m 2.0m

Model Leon 44	Page 3
Client	Scale 1:40
Material 4.4x13.5	Date 23.11.2026
Company	File Leon 44

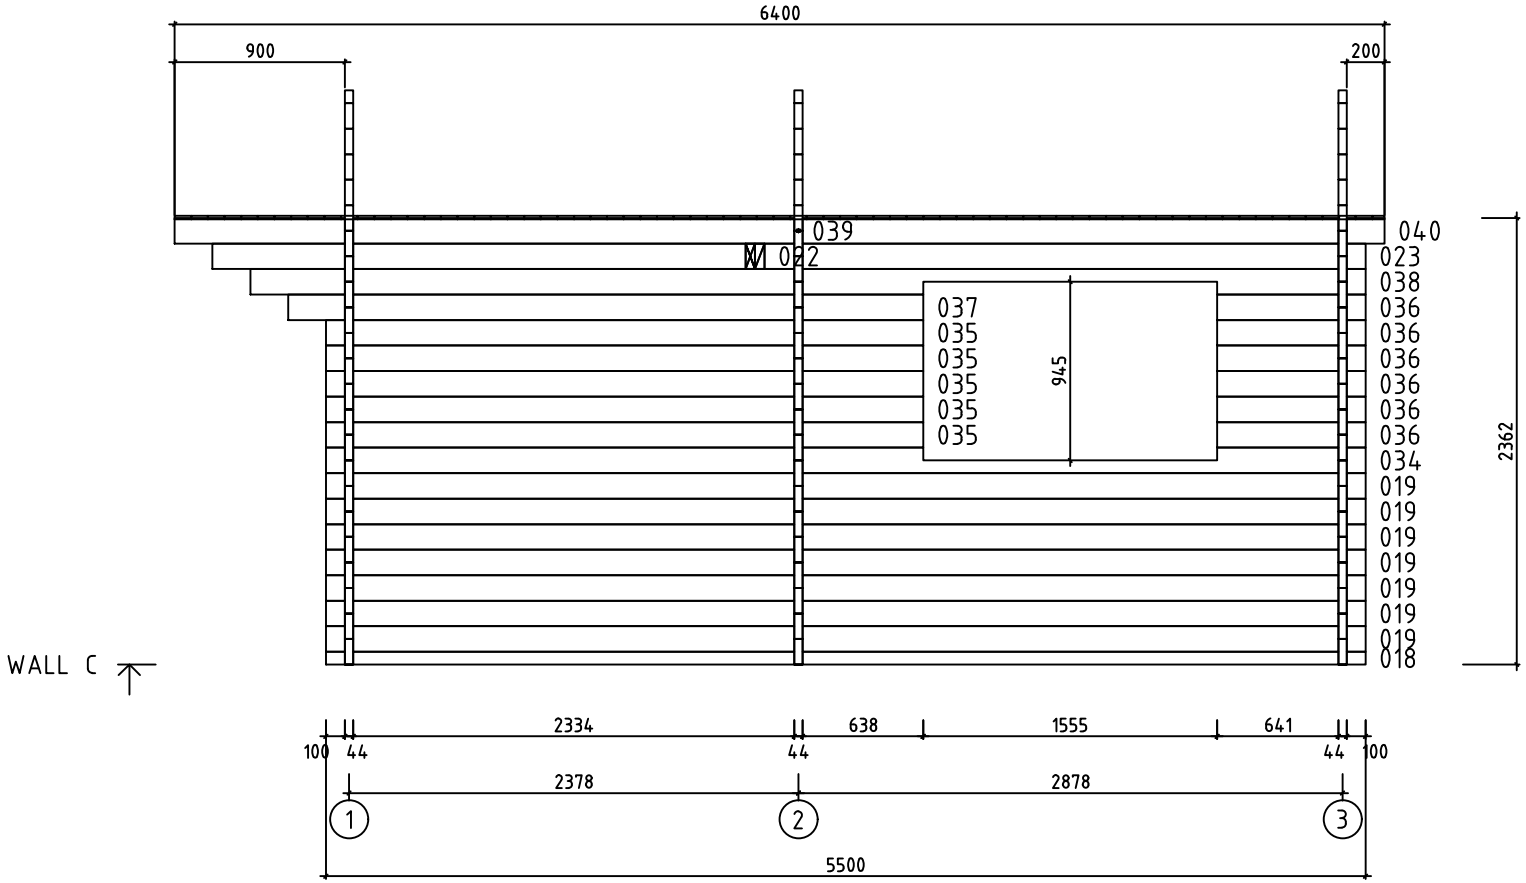

0 0.5m 1.0m 2.0m

Model Leon 44	Page 4
Client	Scale 1:40
Material 4.4x13.5	Date 23.11.2026
Company	File Leon 44

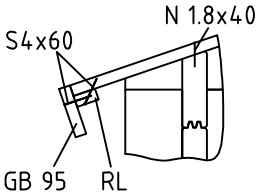

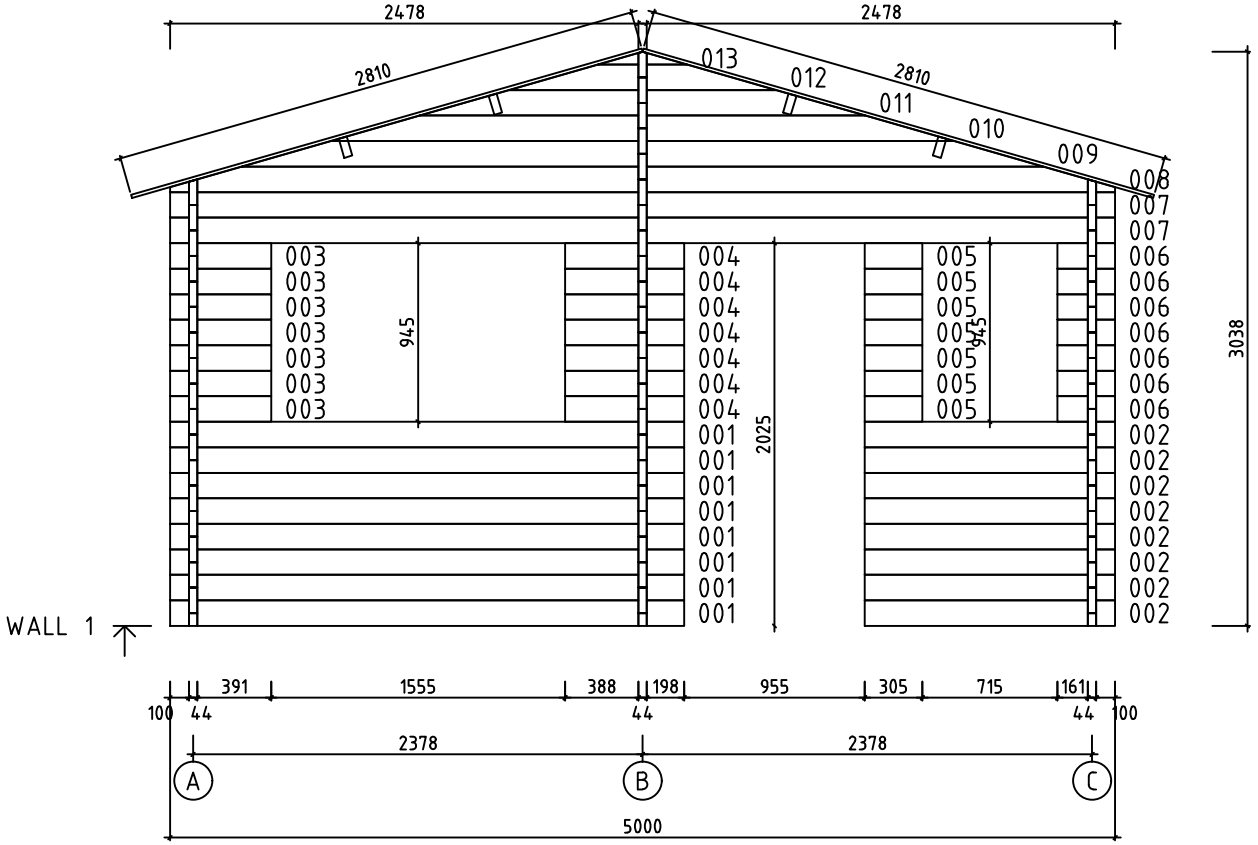

0 0.5m 1.0m 2.0m

Model Leon 44	Page 5
Client	Scale 1:40
Material 4.4x13.5	Date 23.11.2026
Company	File Leon 44

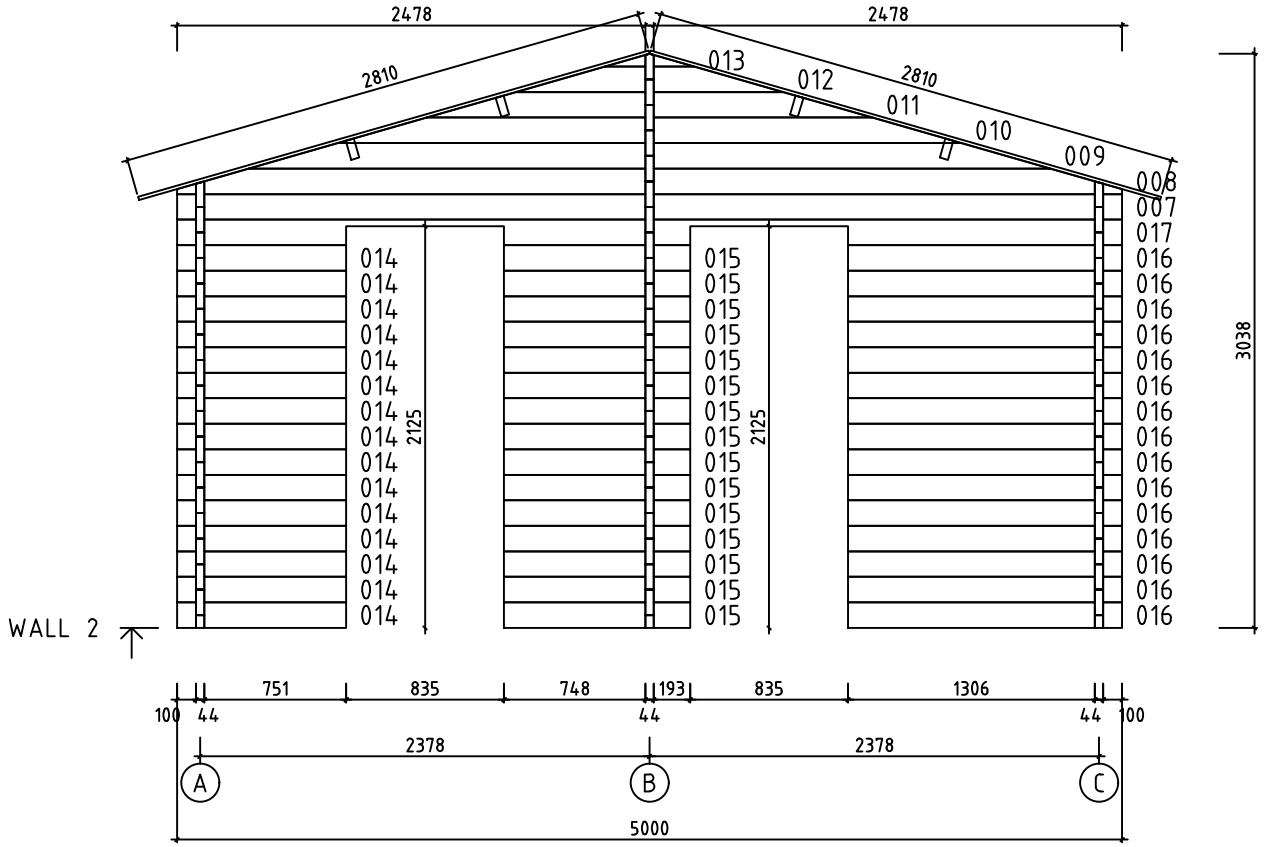

0 0.5m 1.0m 2.0m

Model Leon 44	Page 6
Client	Scale 1:40
Material 4.4x13.5	Date 23.11.2026
Company	File Leon 44

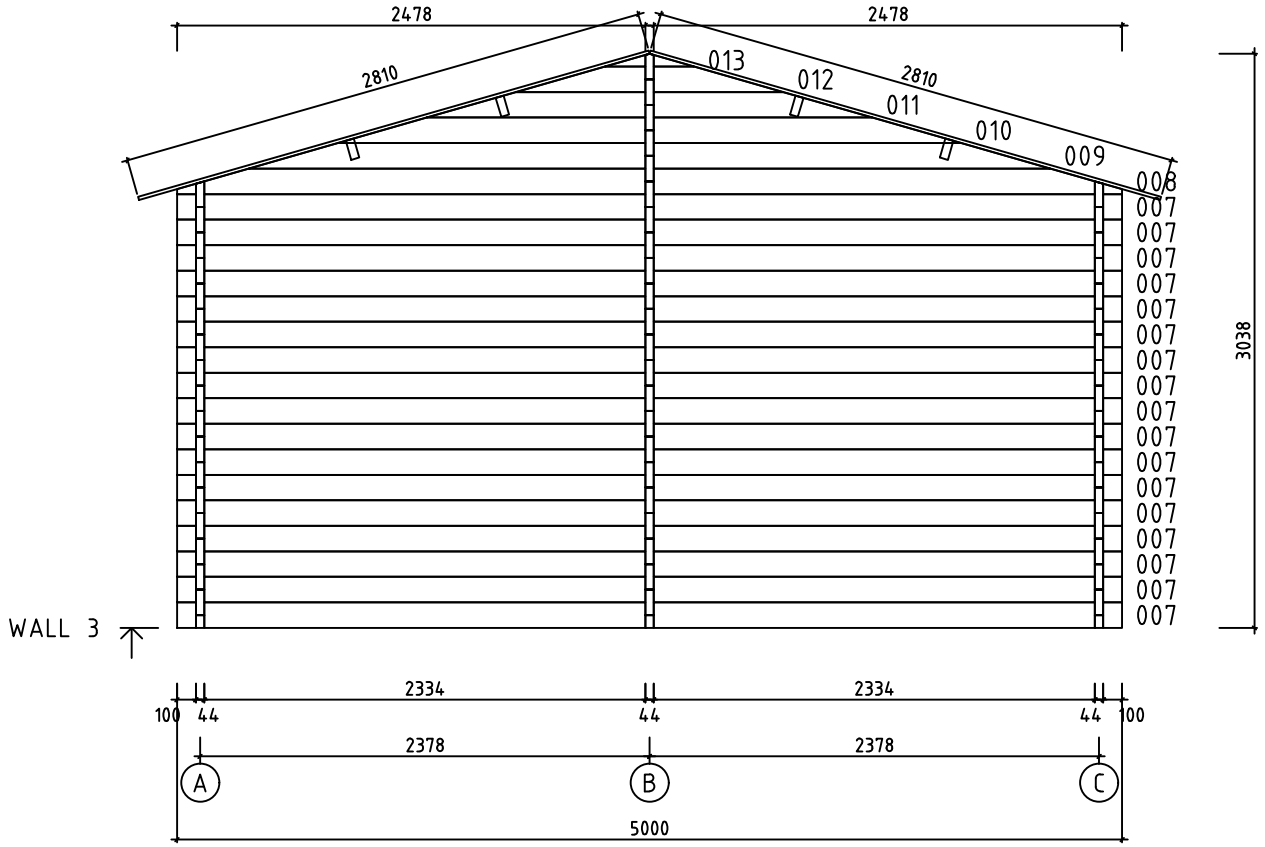

0 0.5m 1.0m 2.0m

Model Leon 44	Page 7
Client	Scale 1:40
Material 4.4x13.5	Date 23.11.2026
Company	File Leon 44