Amsterdam bespoke cabin

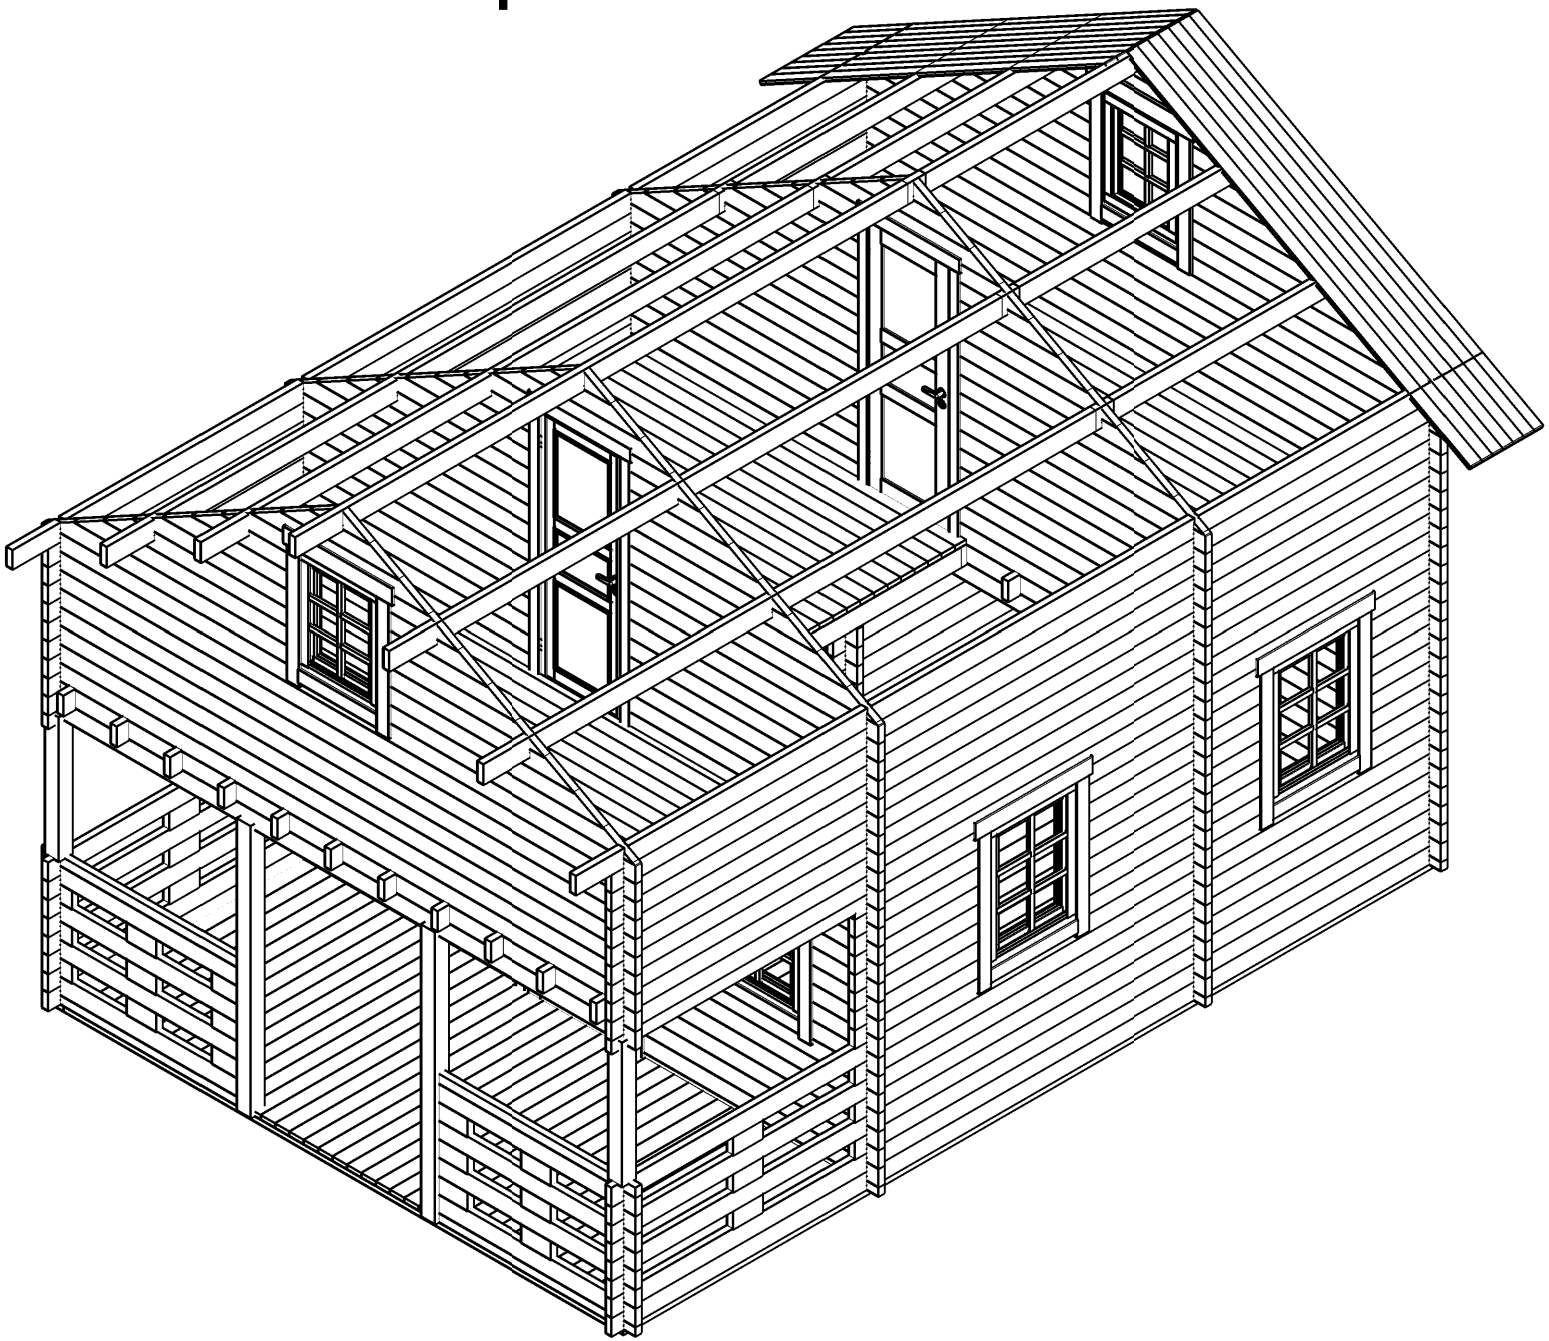

H = 3.500 m
TOTAL: 31.42 m2

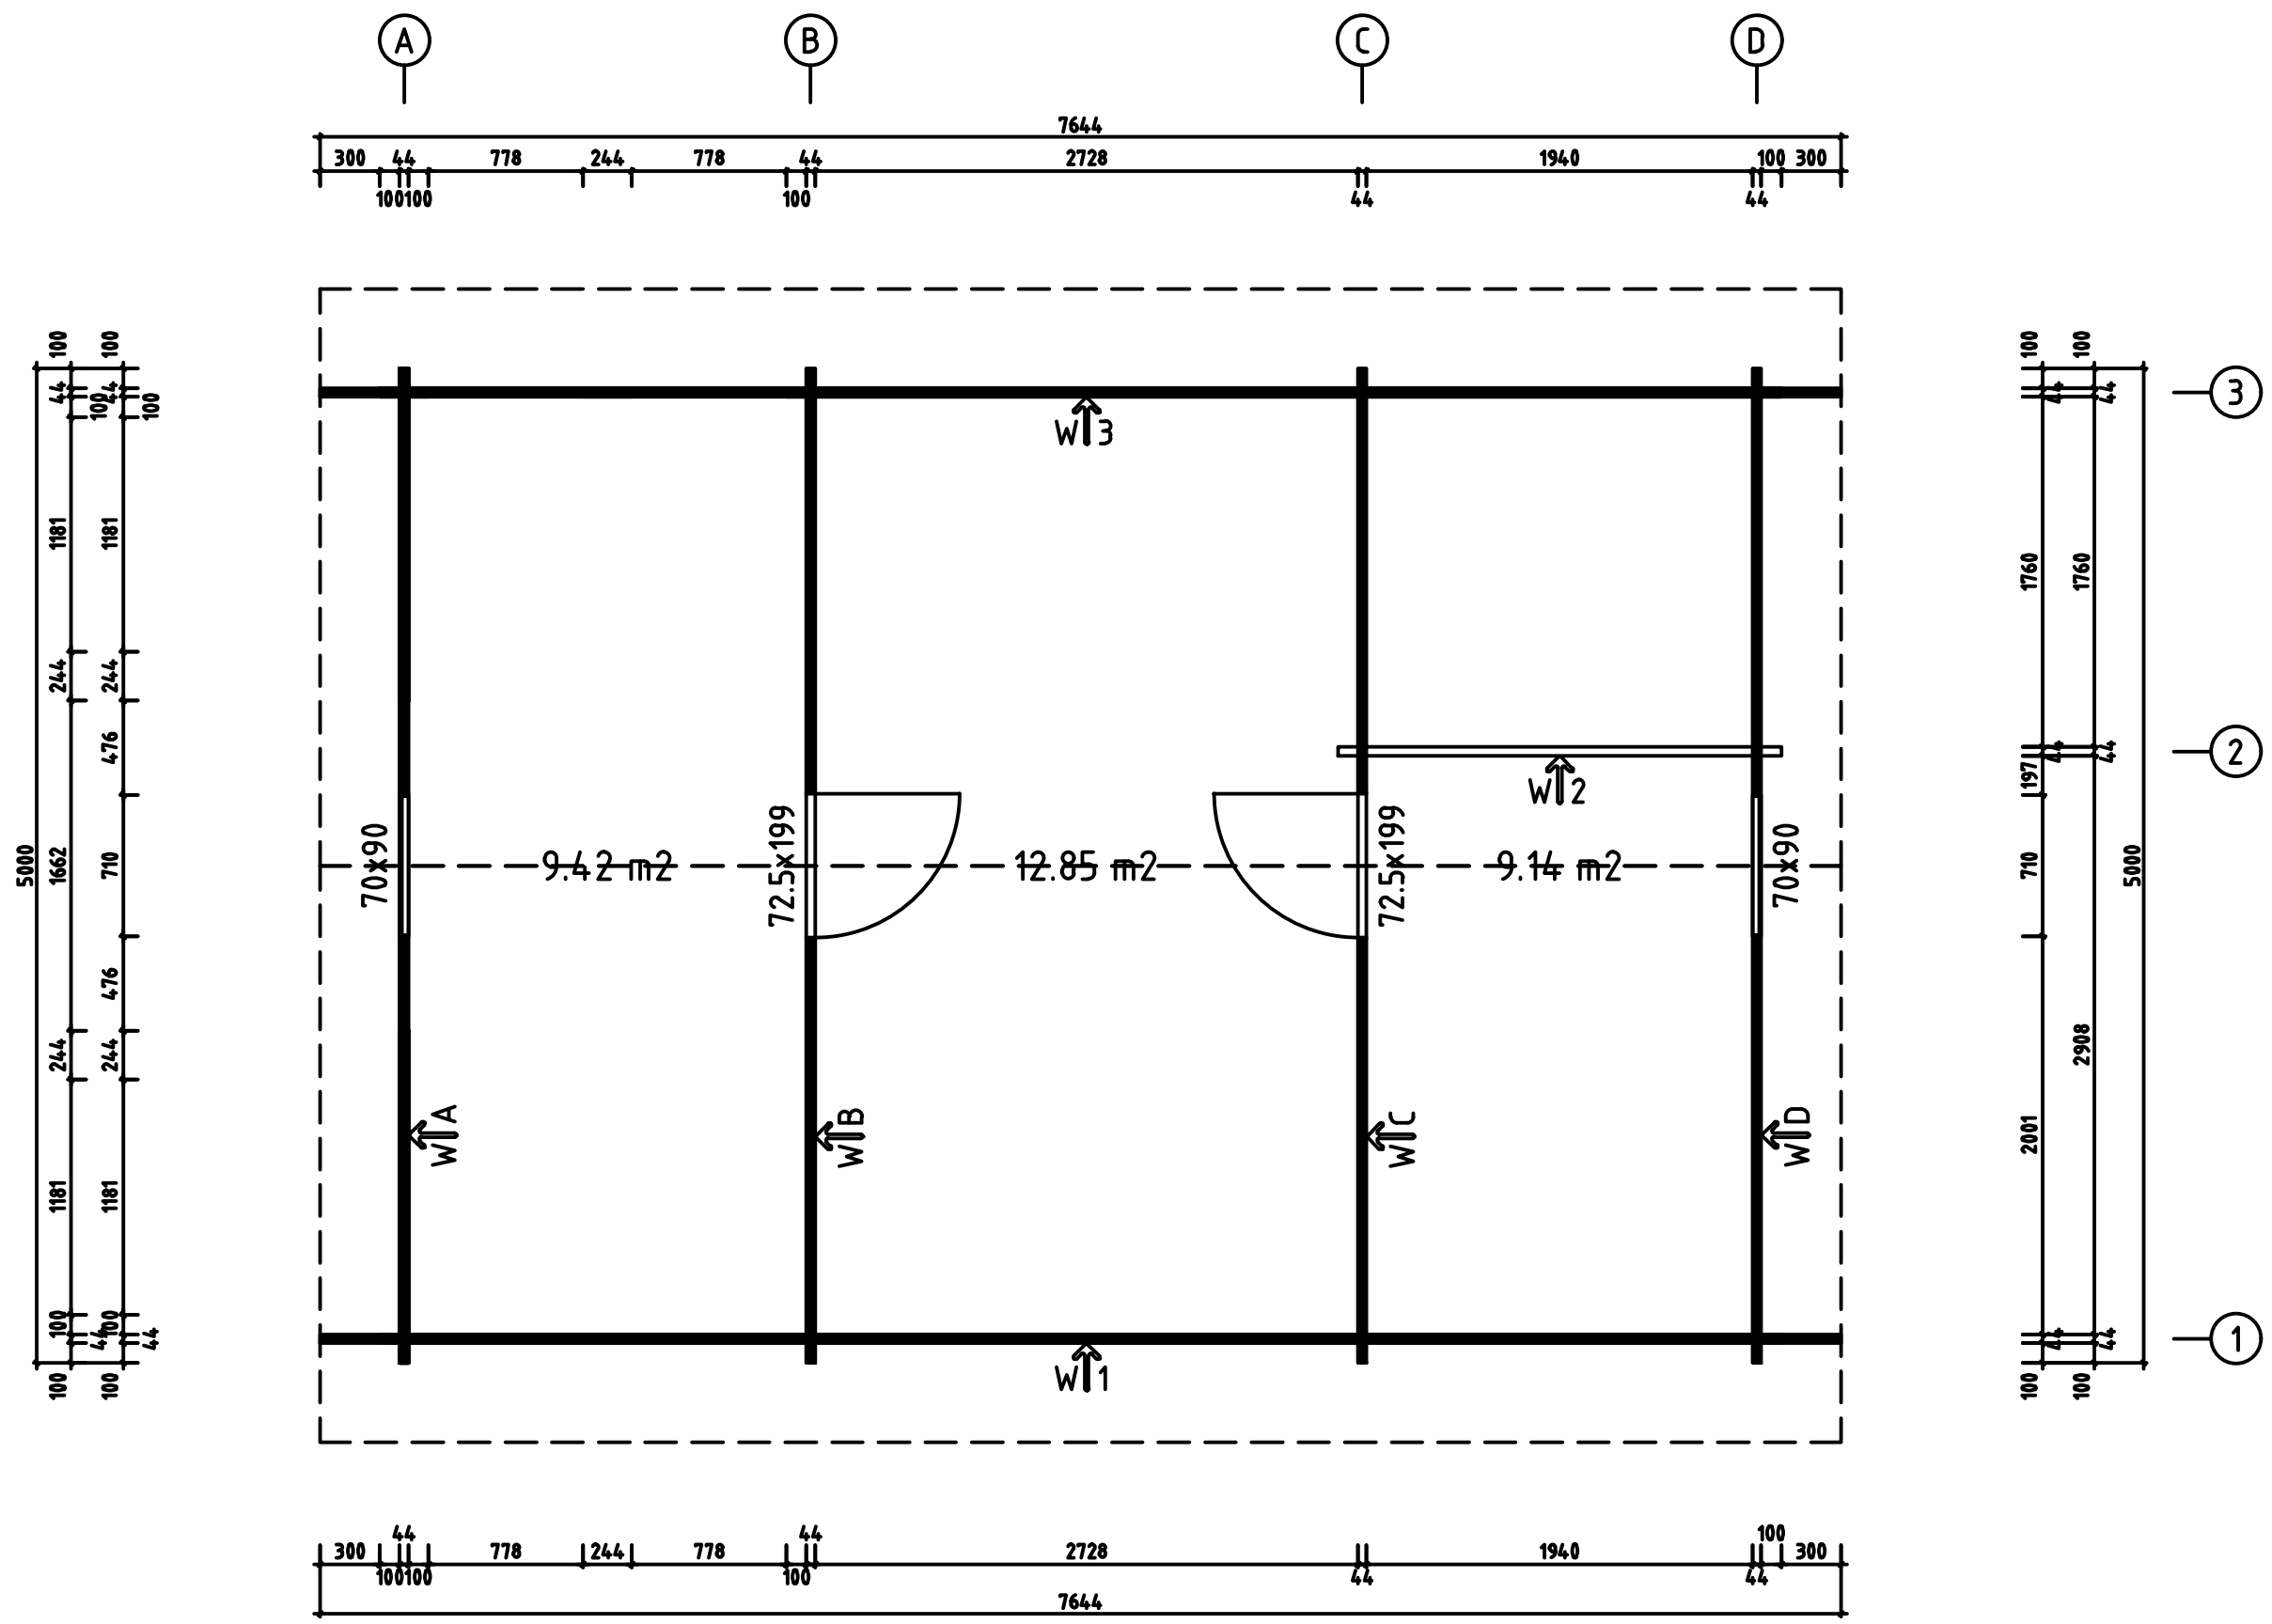

Model	Amsterdam bespoke cabin	Page	
Client		Scale	1:50
Material	44x135	Date	16.11.2026
Company		File	Amsterdam bespoke cabin

H = 1.600 m
TOTAL: 31.33 m2

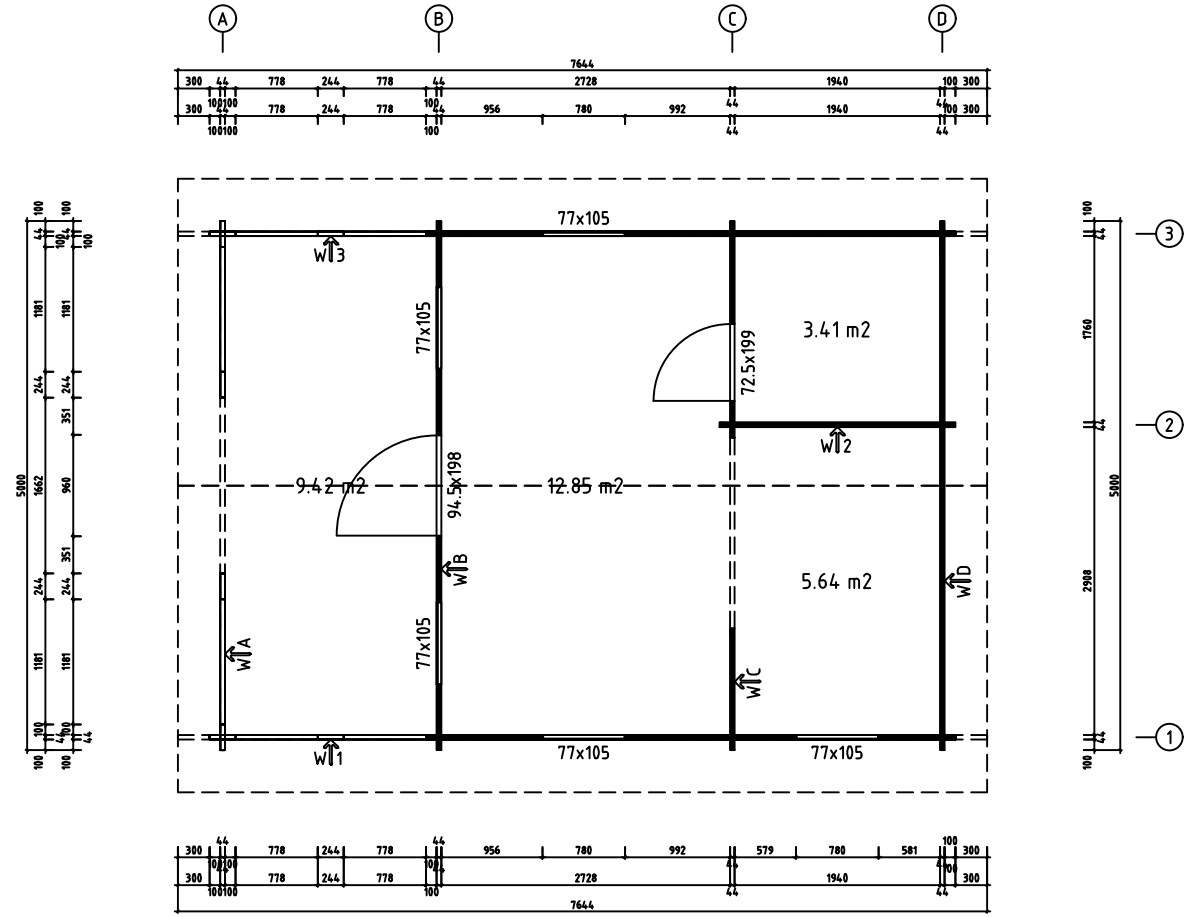

Model	Amsterdam bespoke cabin	Page	
Client		Scale	1:50
Material	44x135	Date	16.11.2026
Company		File	Amsterdam bespoke cabin

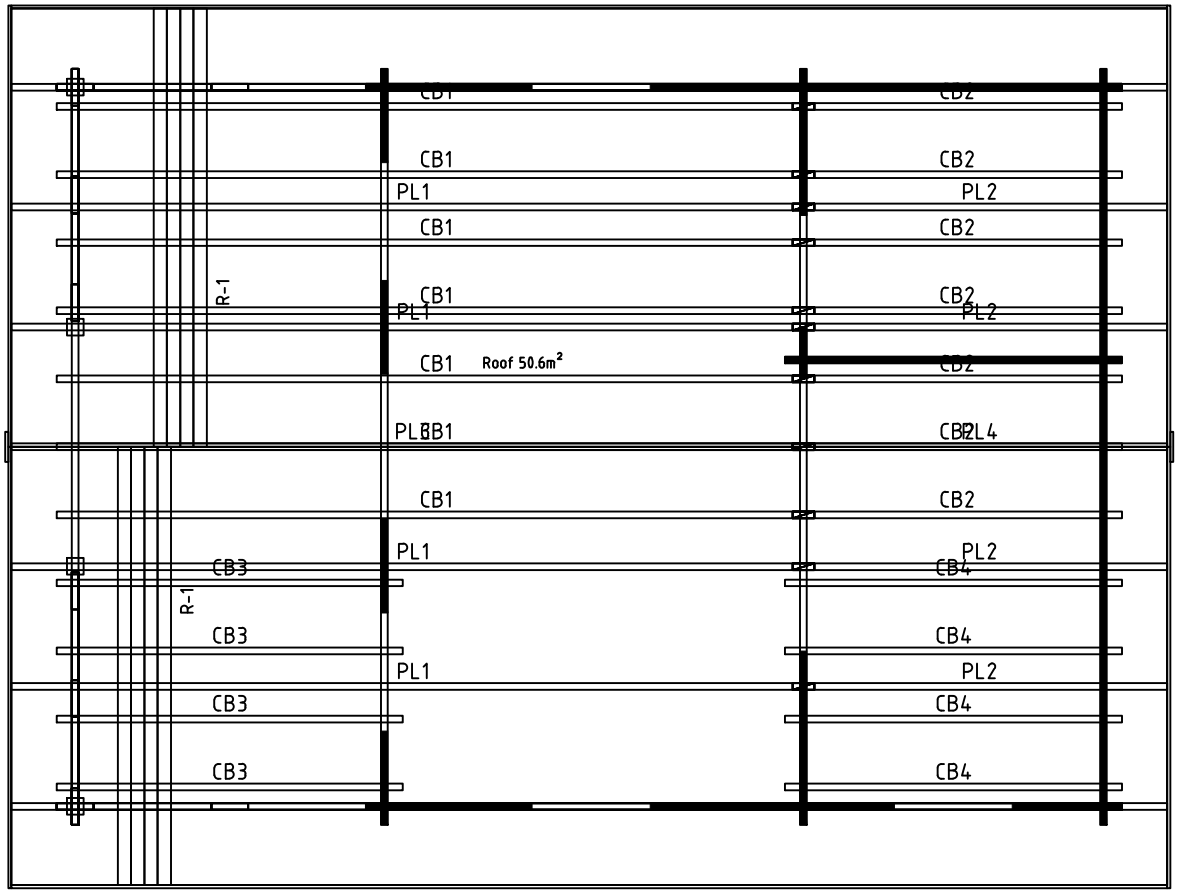

Model	Amsterdam bespoke cabin	Page	ROOF
Client		Scale	1:50
Material	44x135	Date	16.11.2026
Company		File	Amsterdam bespoke cabin

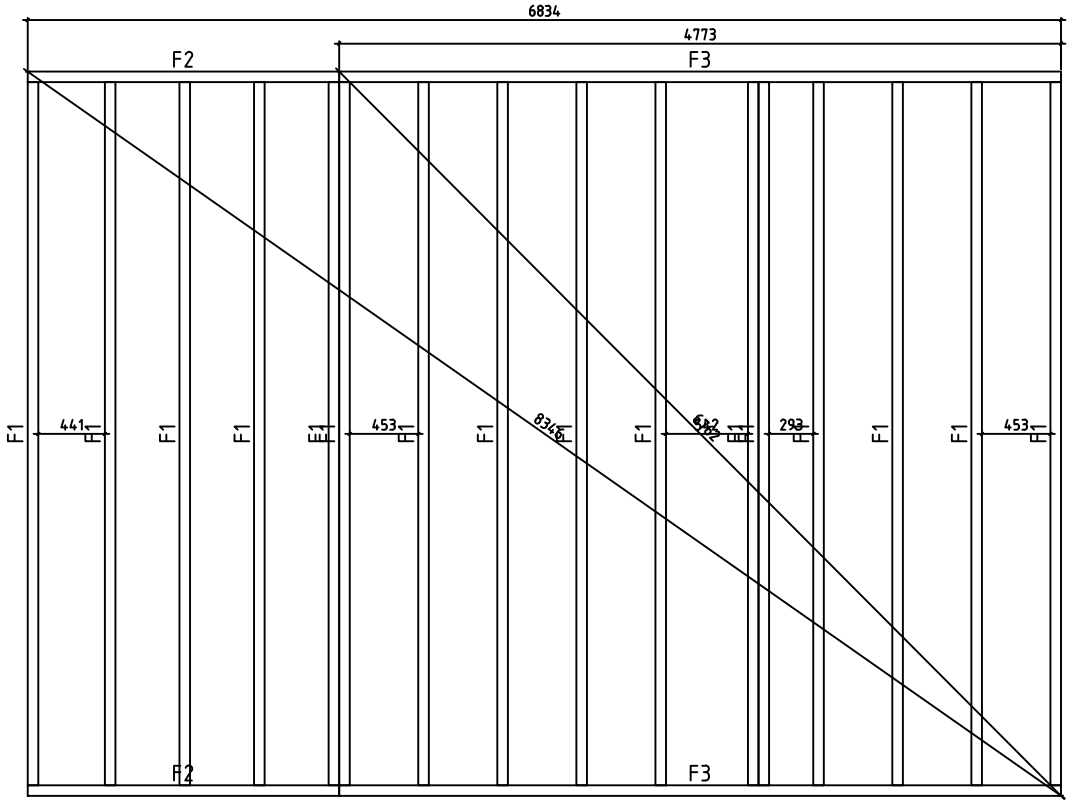

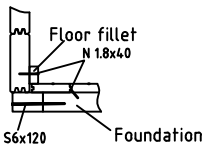

Model	Amsterdam bespoke cabin	Page	FOUNDATION
Client		Scale	1:50
Material	44x135	Date	16.11.2026
Company		File	Amsterdam bespoke cabin

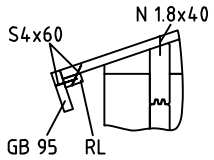

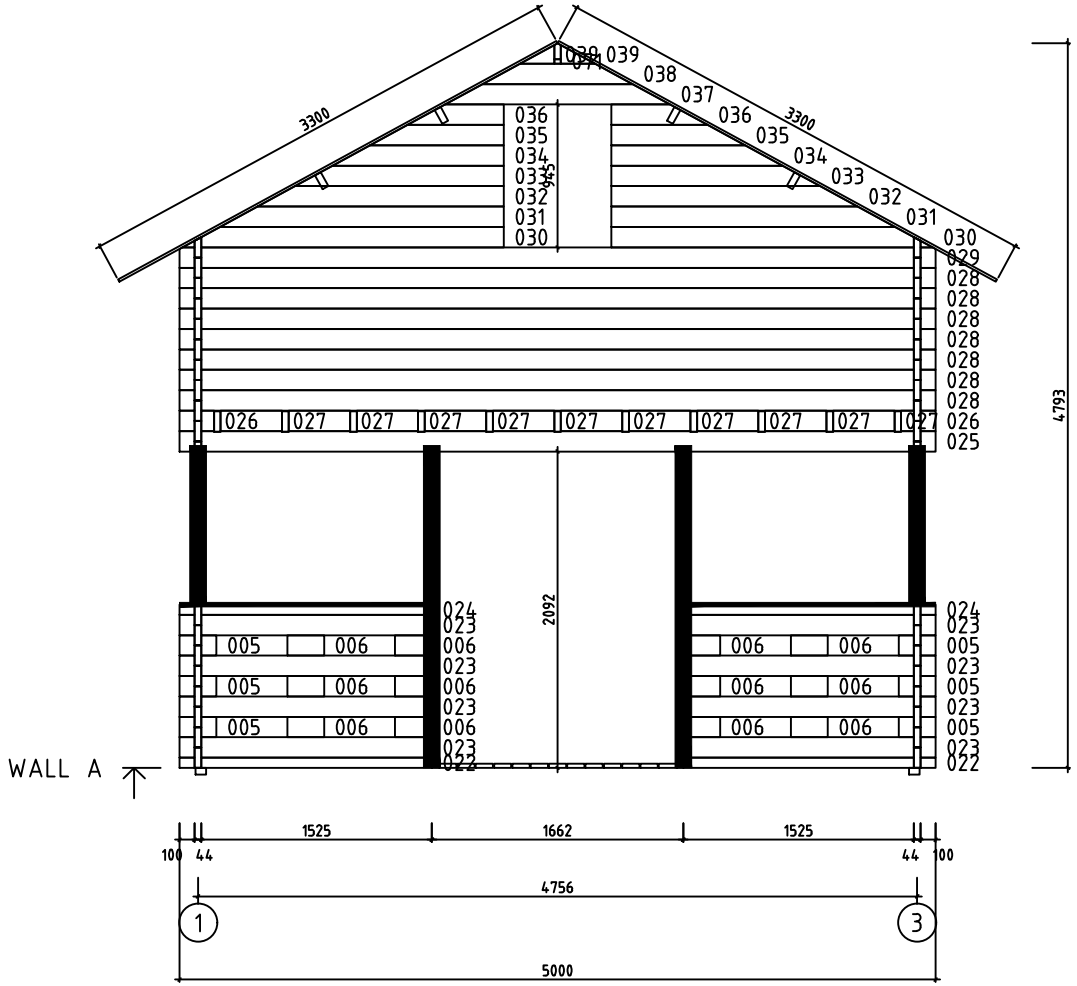

0 0.5m 1.0m 2.0m

Model	Amsterdam bespoke cabin	Page	3
Client		Scale	1:50
Material	4.4x13.5	Date	16.11.2026
Company		File	Amsterdam bespoke cabin

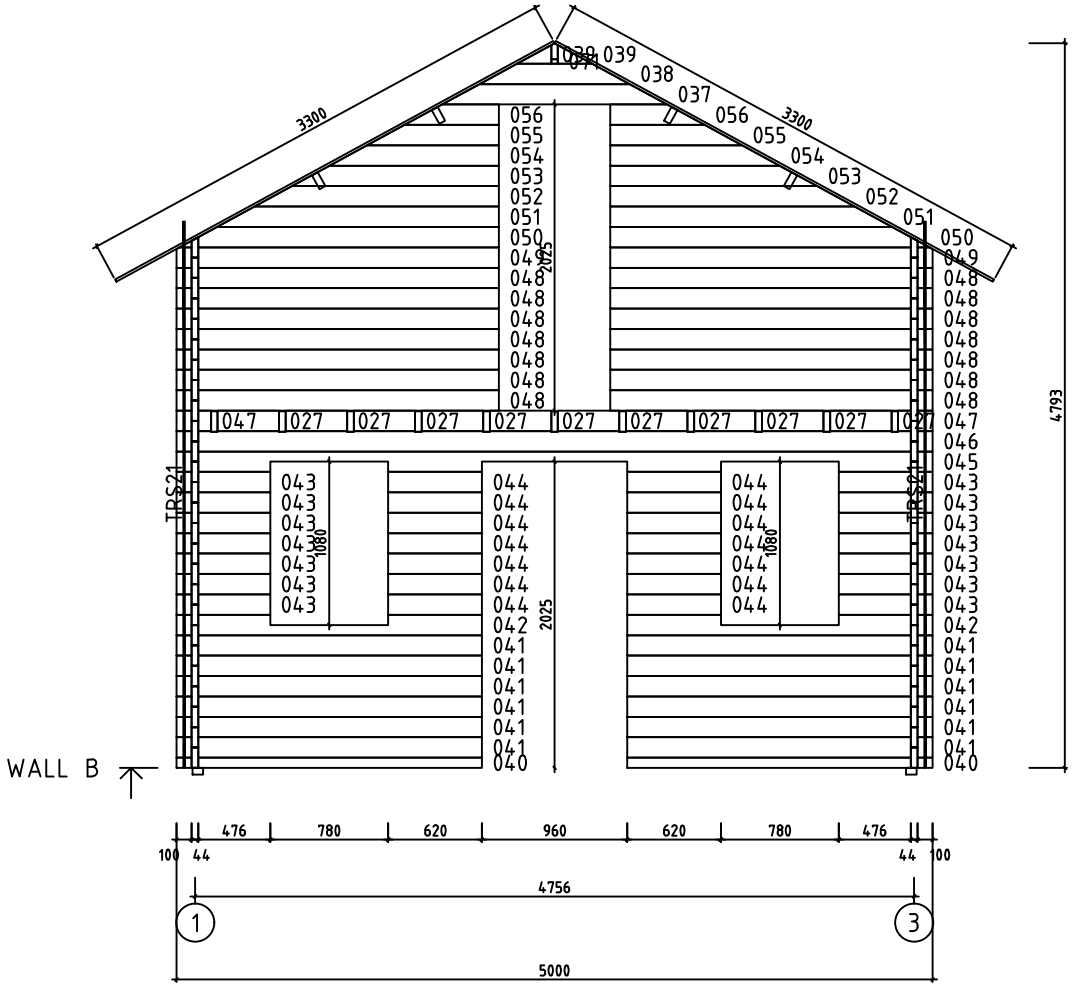

0 0.5m 1.0m 2.0m

Model	Amsterdam bespoke cabin	Page	4
Client		Scale	1:50
Material	4.4x13.5	Date	16.11.2026
Company		File	Amsterdam bespoke cabin

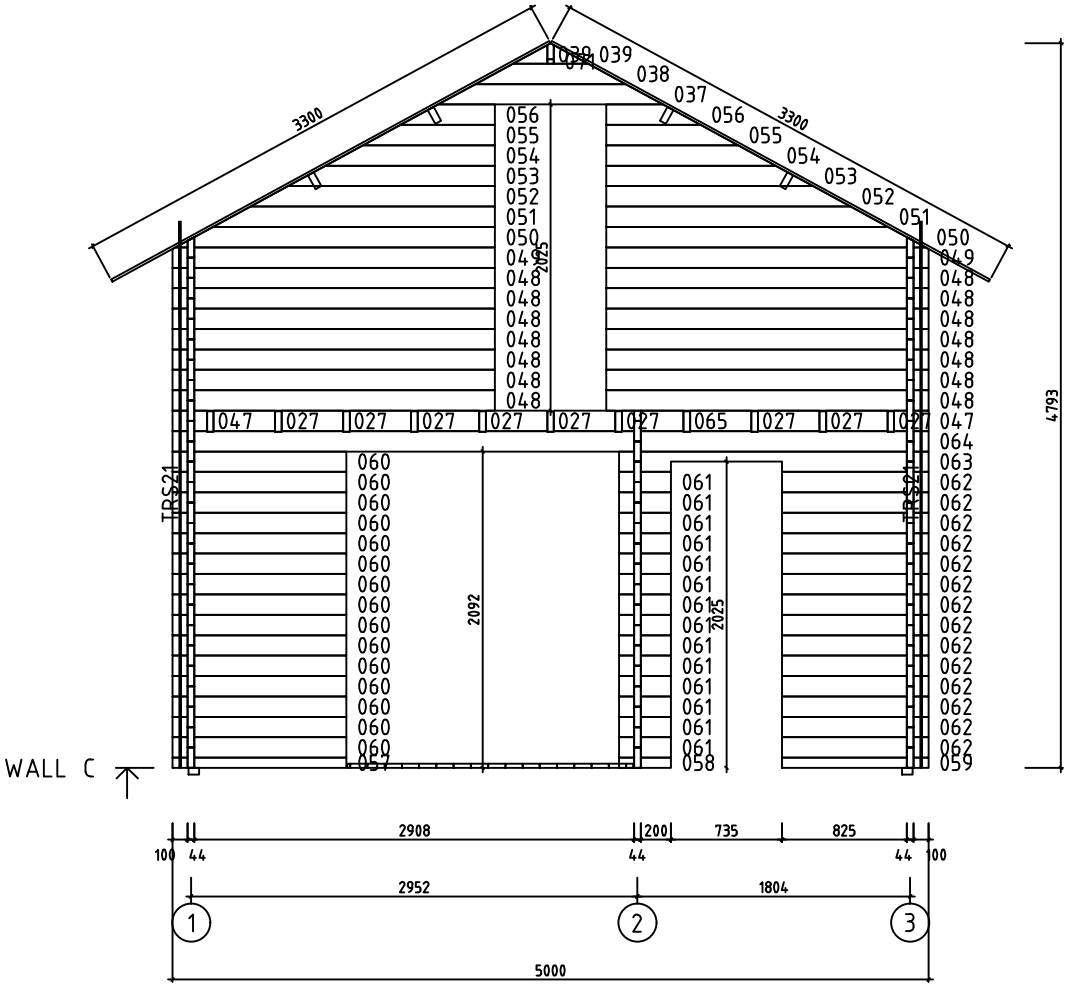

0 0.5m 1.0m 2.0m

Model	Amsterdam bespoke cabin	Page	5
Client		Scale	1:50
Material	4.4x13.5	Date	16.11.2026
Company		File	Amsterdam bespoke cabin

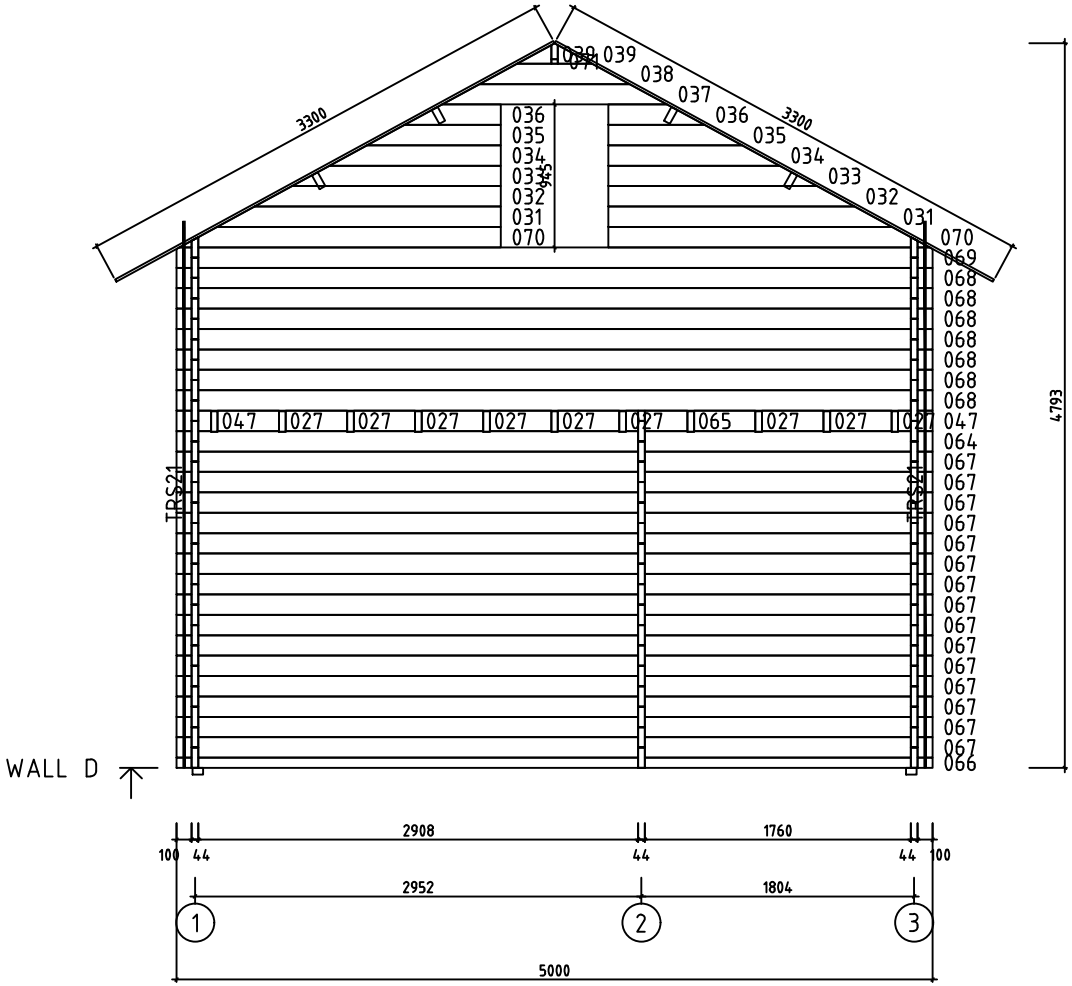

0 0.5m 1.0m 2.0m

Model	Amsterdam bespoke cabin	Page	6
Client		Scale	1:50
Material	4.4x13.5	Date	16.11.2026
Company		File	Amsterdam bespoke cabin

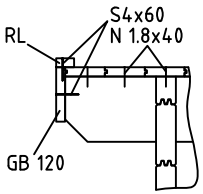

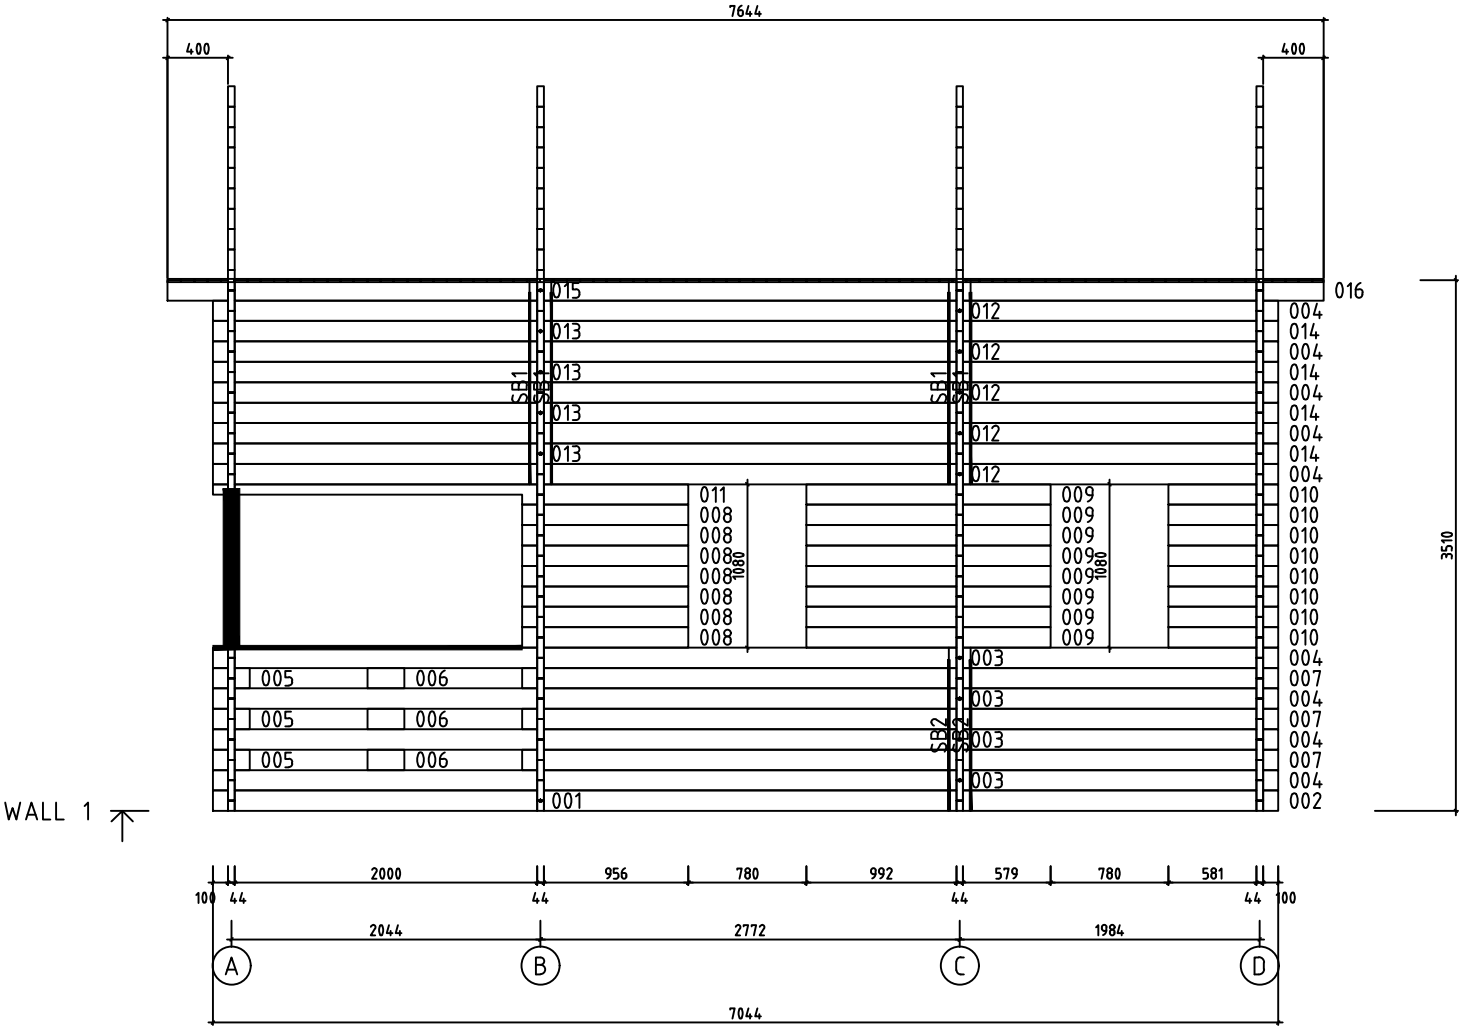

0 0.5m 1.0m 2.0m

Model	Amsterdam bespoke cabin	Page	7
Client		Scale	1:50
Material	4.4x13.5	Date	16.11.2026
Company		File	Amsterdam bespoke cabin

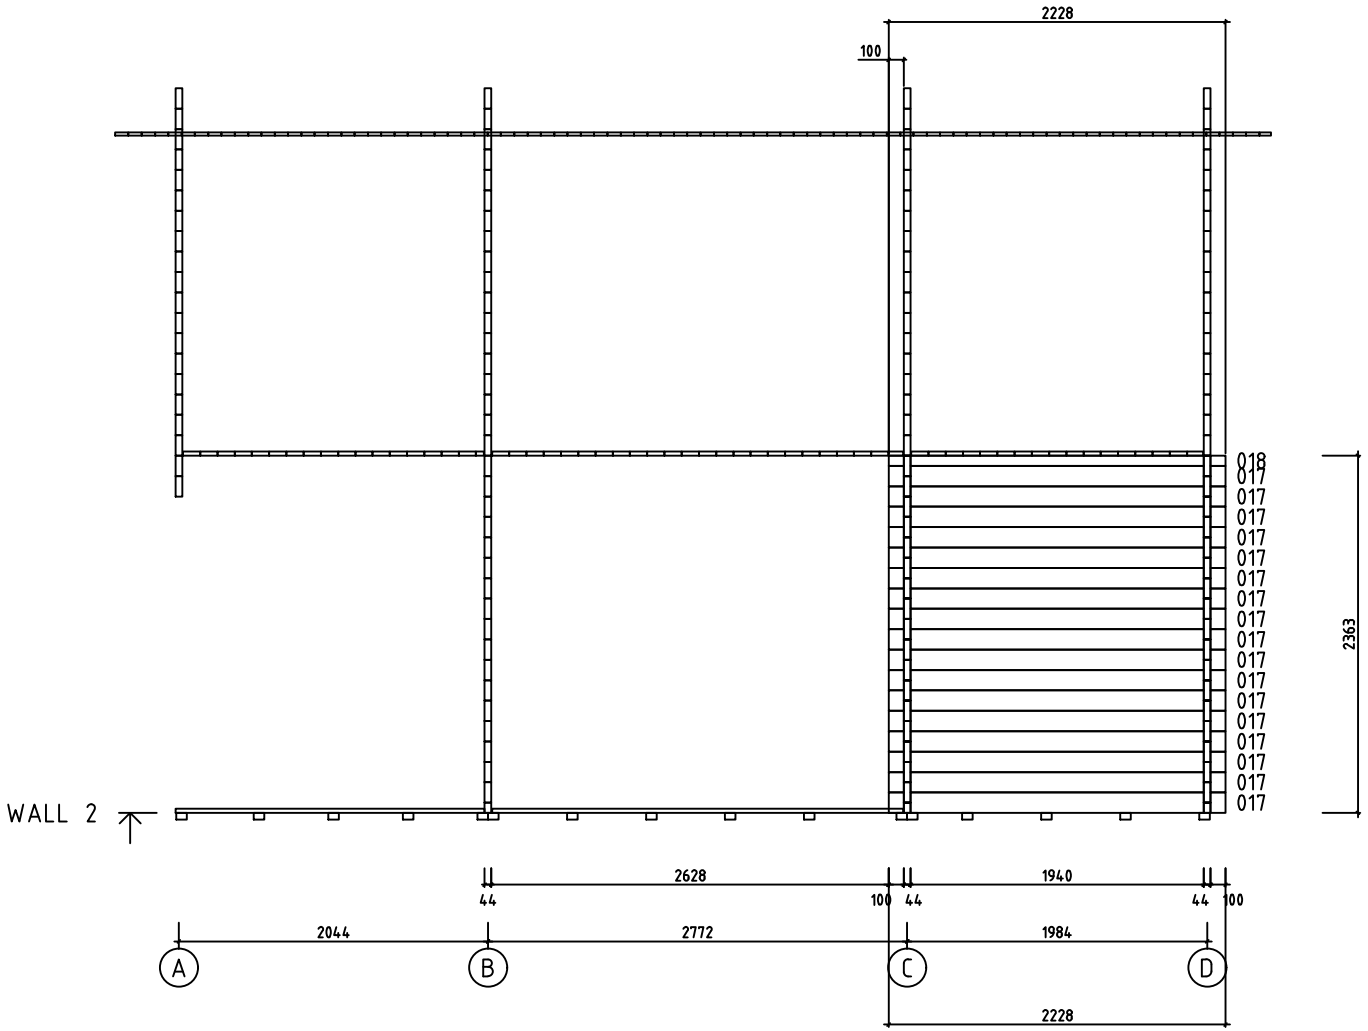

0 0.5m 1.0m 2.0m

Model	Amsterdam bespoke cabin	Page	8
Client		Scale	1:50
Material	4.4x13.5	Date	16.11.2026
Company		File	Amsterdam bespoke cabin

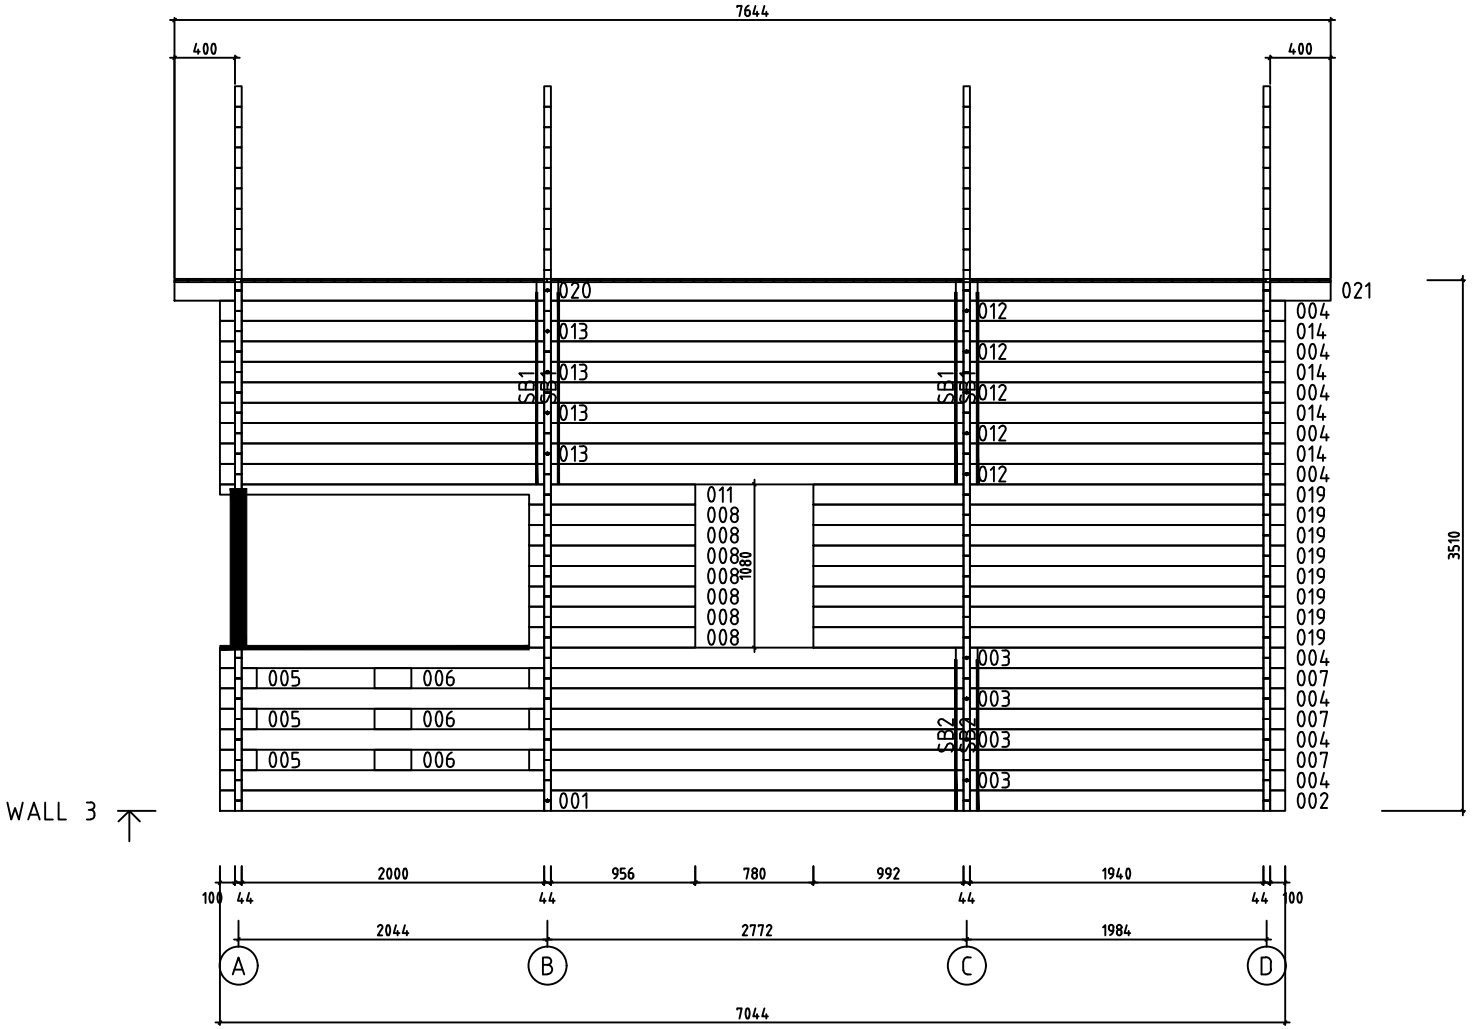

0 0.5m 1.0m 2.0m

Model	Amsterdam bespoke cabin	Page	9
Client		Scale	1:50
Material	4.4x13.5	Date	16.11.2026
Company		File	Amsterdam bespoke cabin